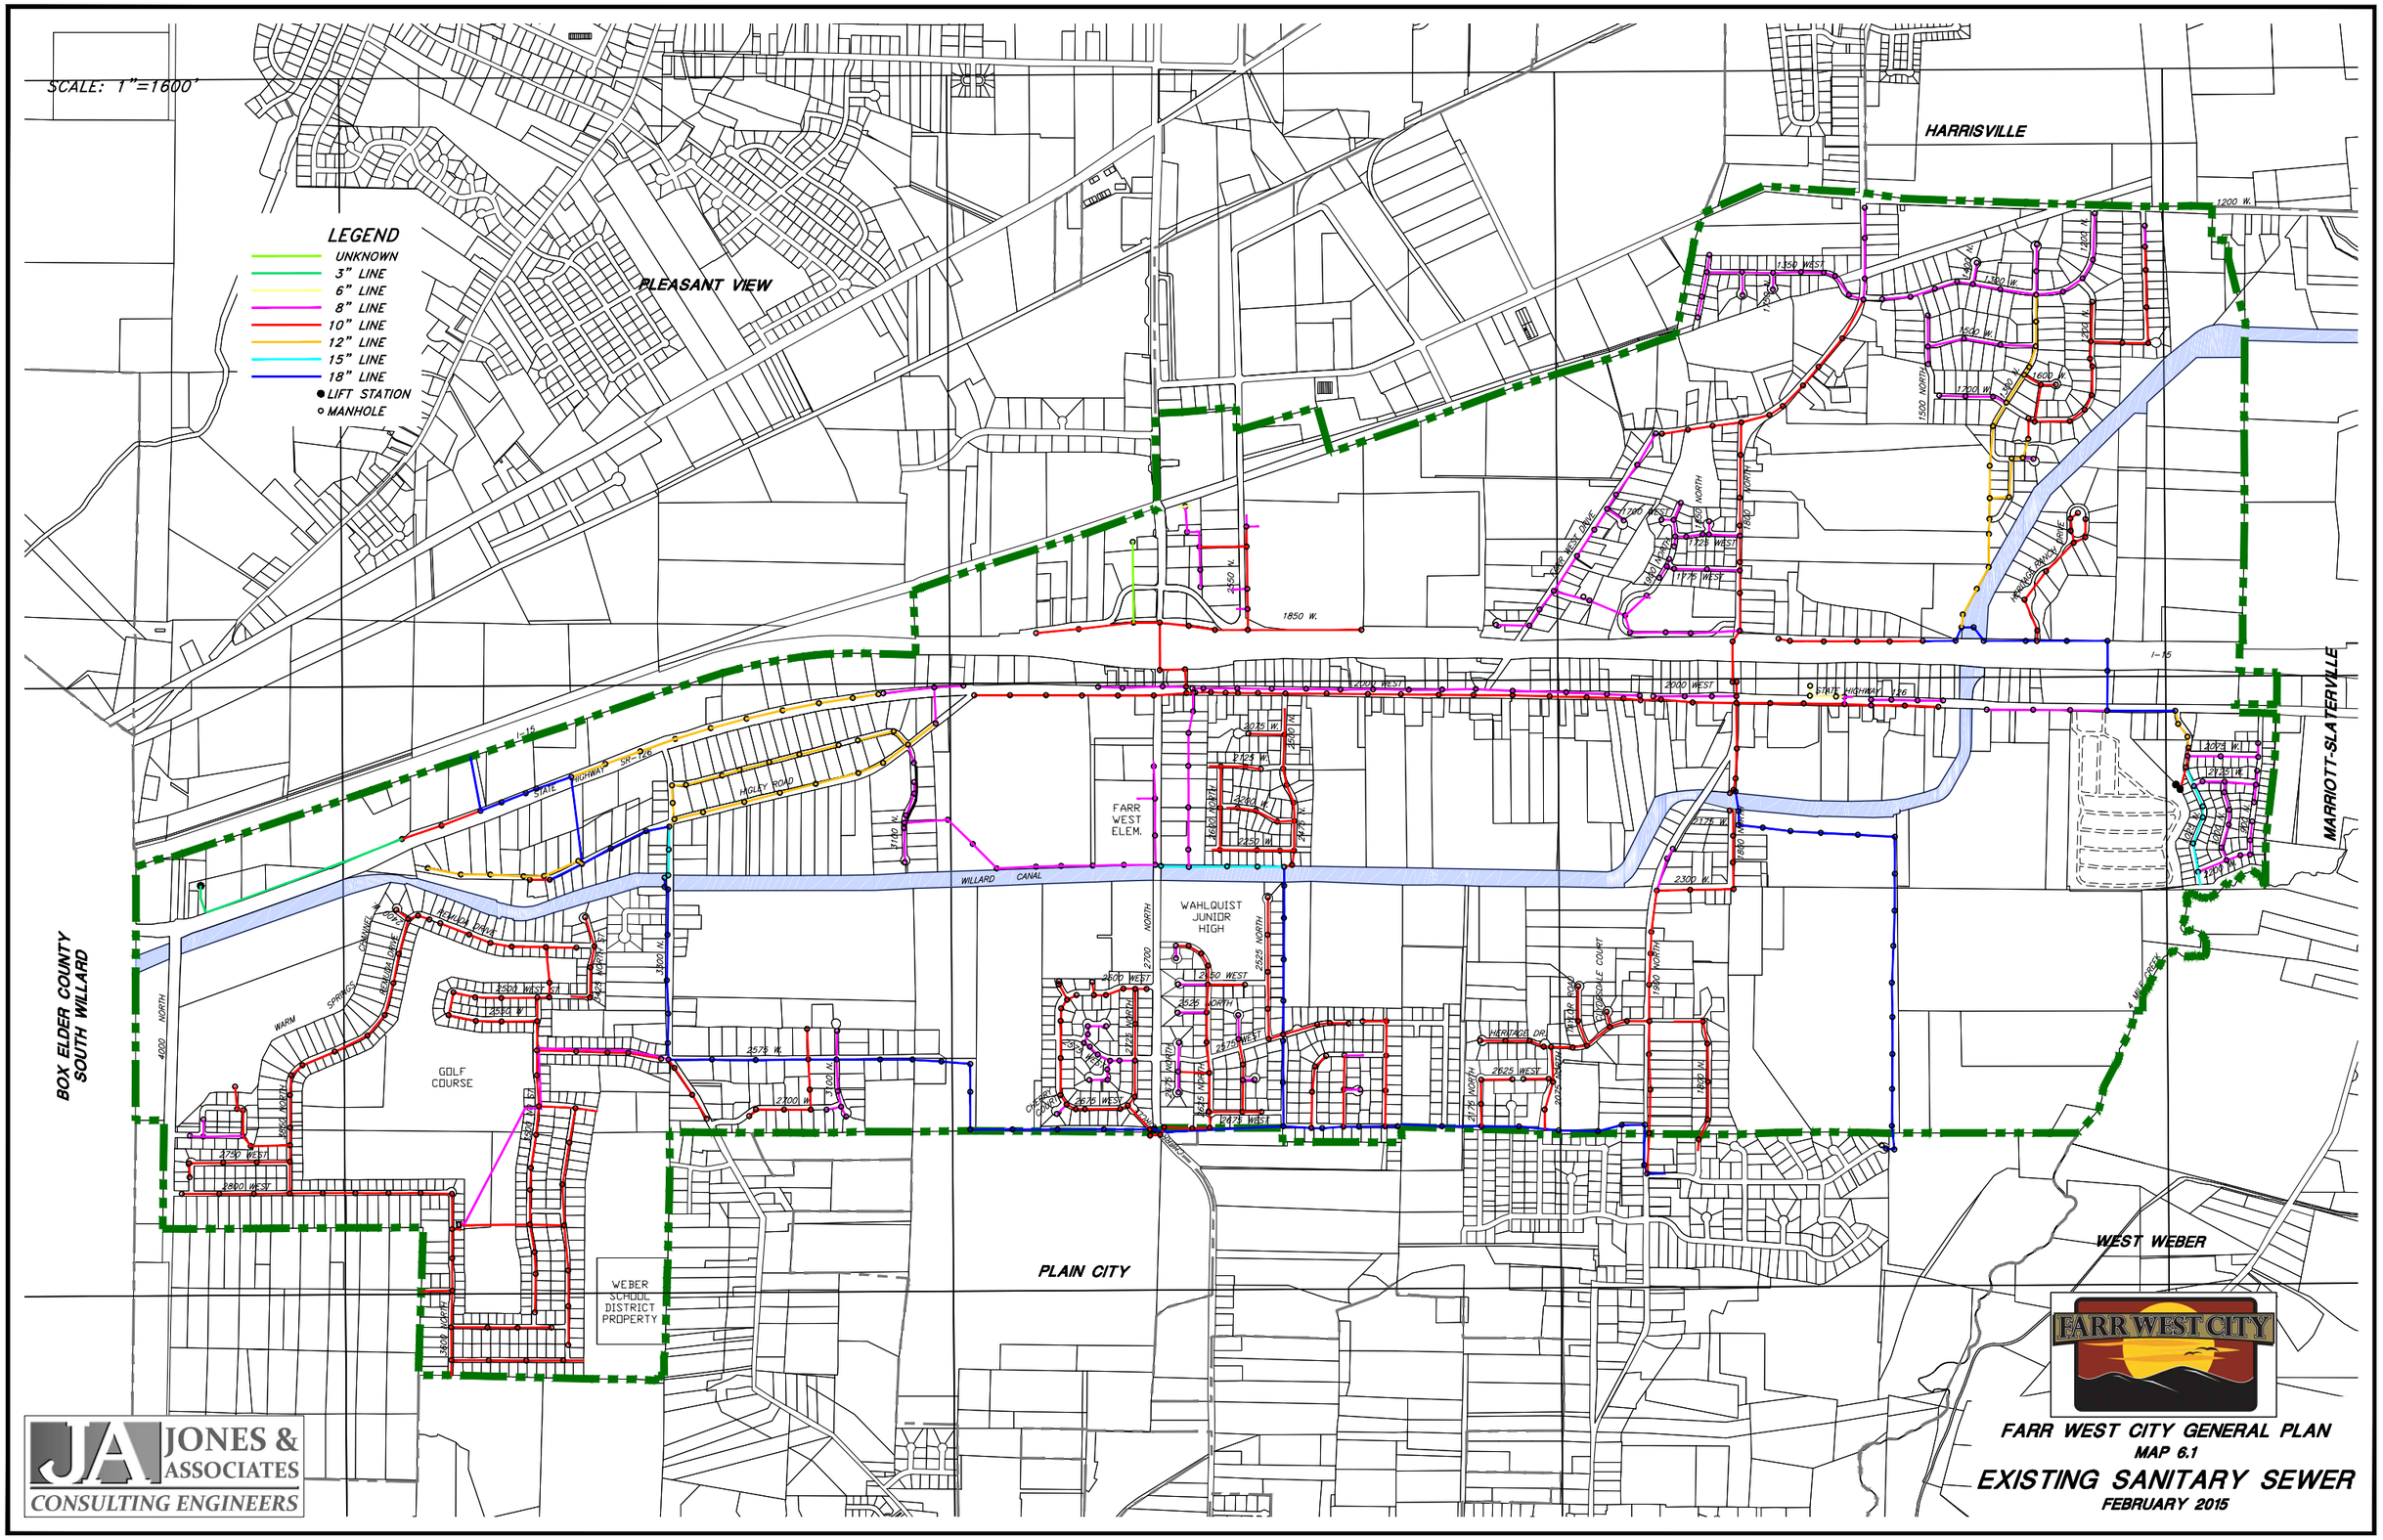

JONES & ASSOCIATES
CONSULTING ENGINEERS

FARR WEST CITY GENERAL PLAN
MAP 6.1
EXISTING SANITARY SEWER
FEBRUARY 2015