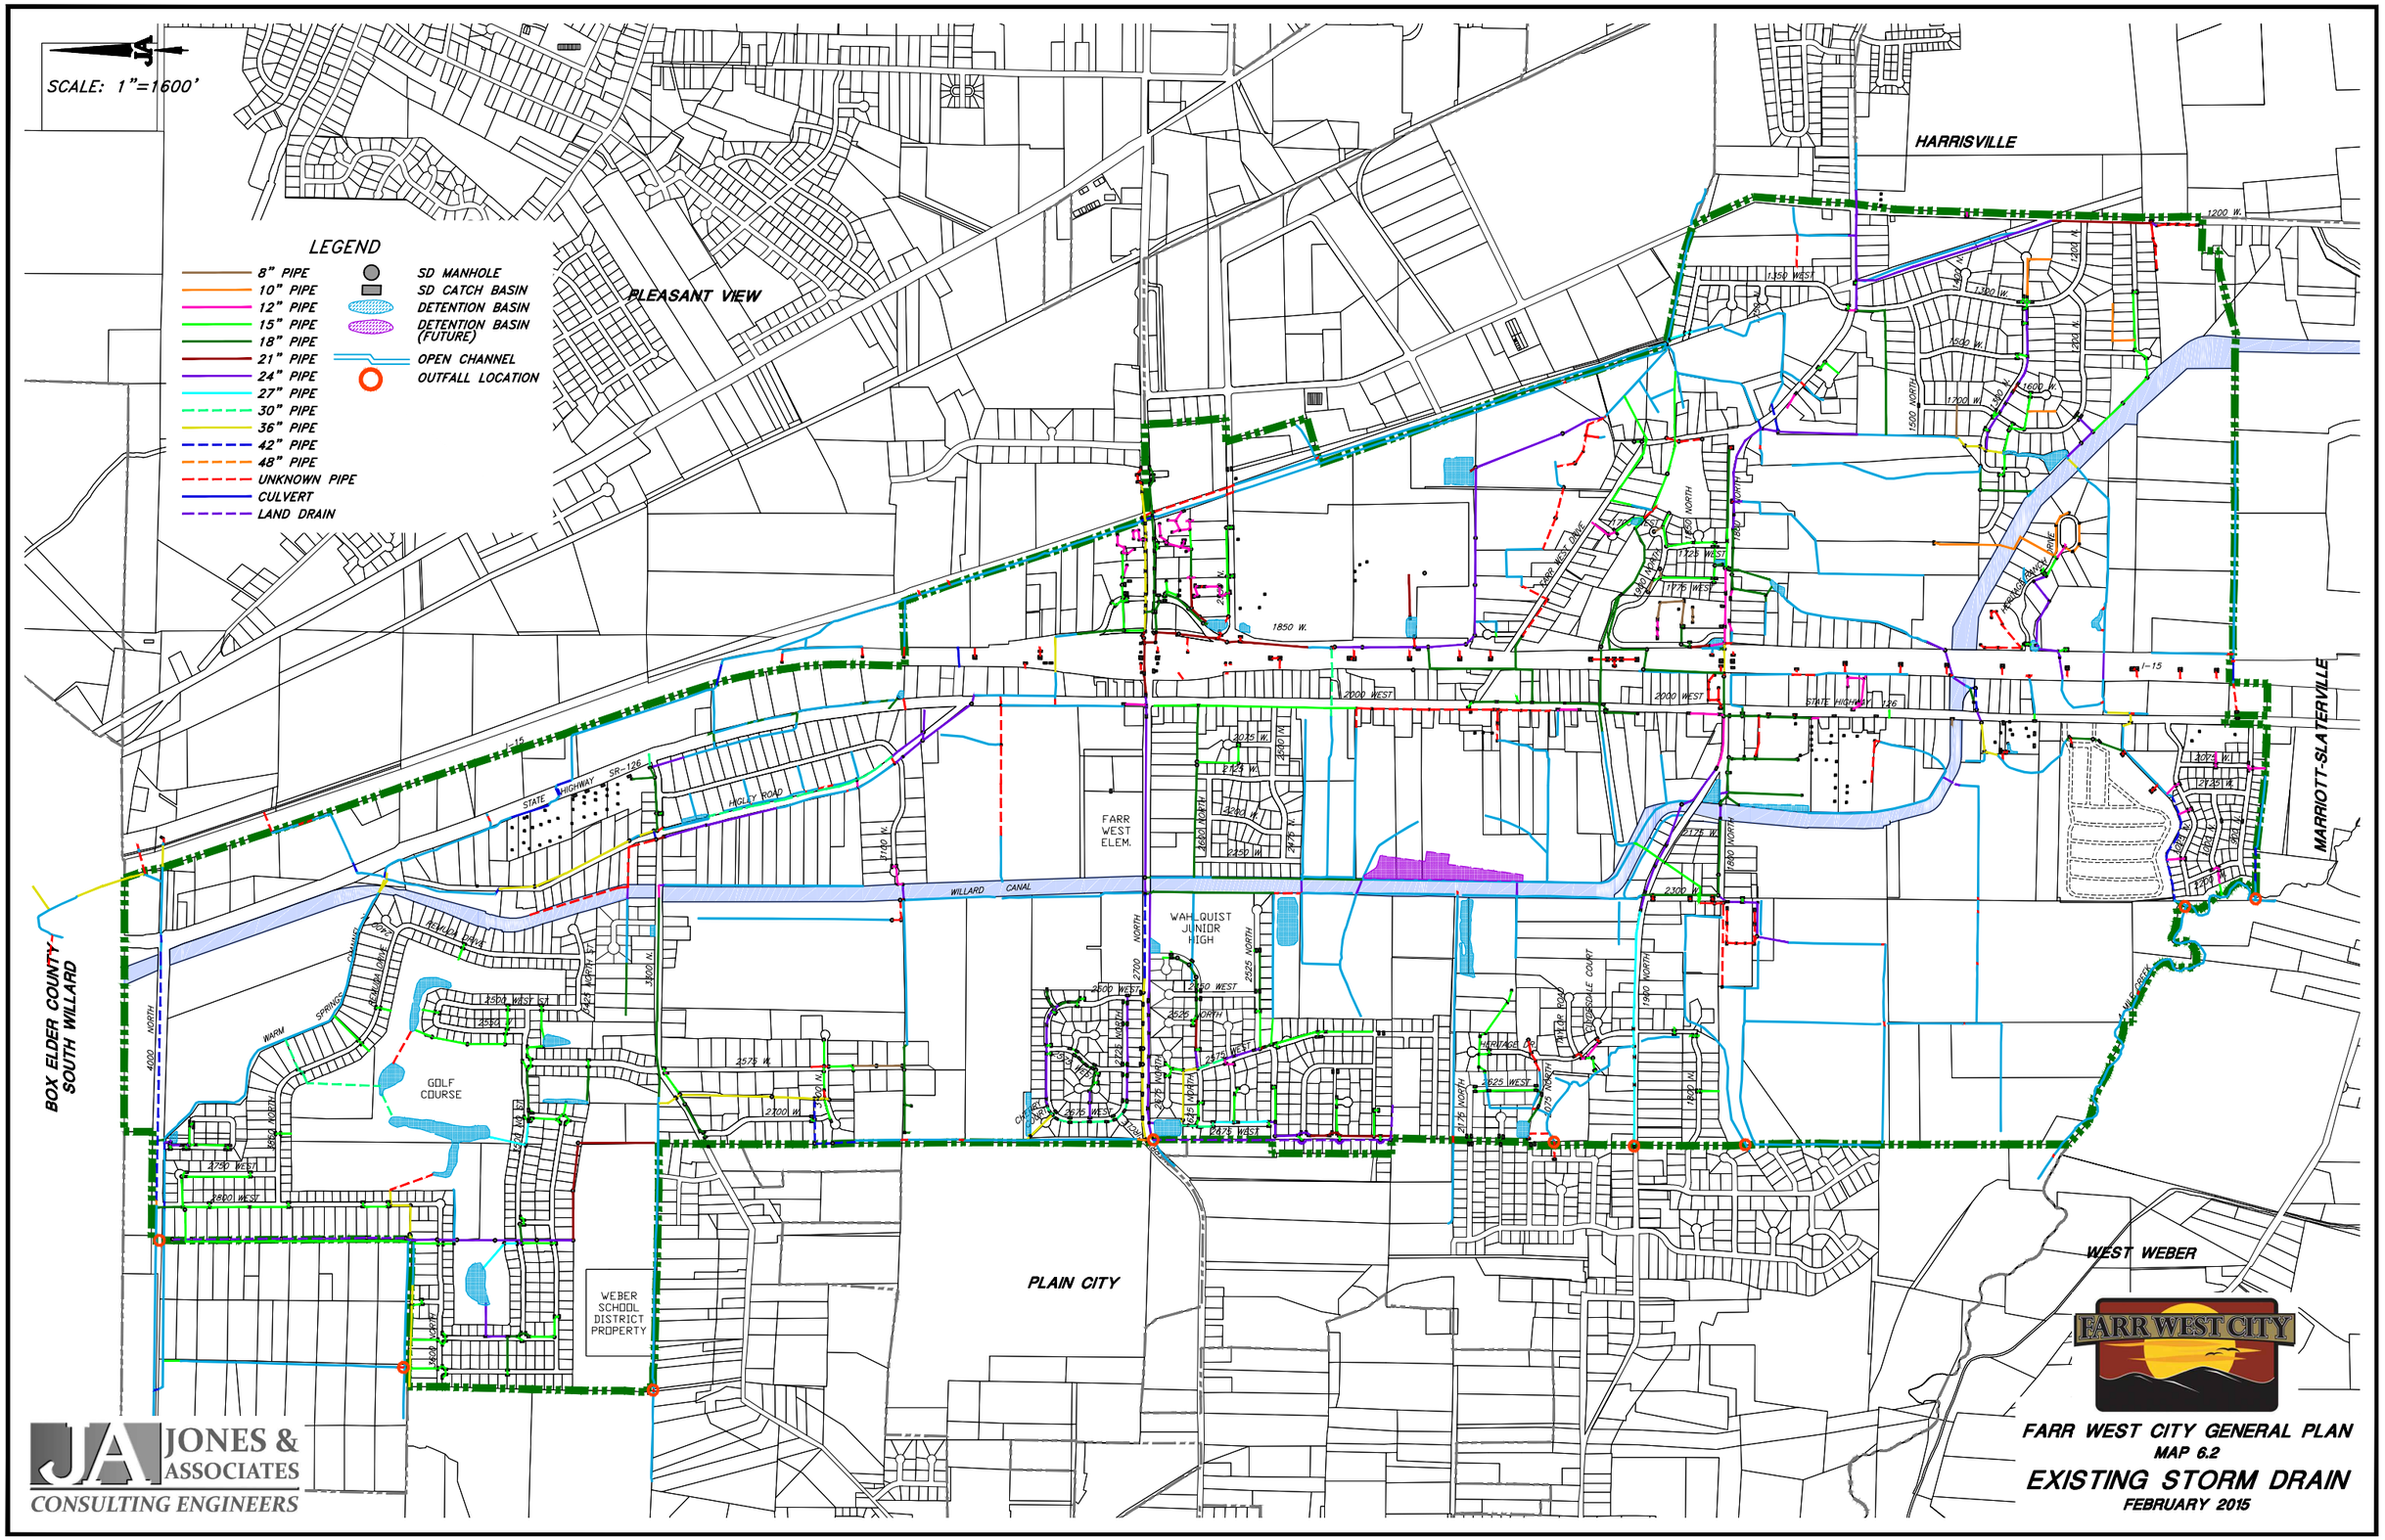
SCALE: 1"=1600'
LEGEND
8" PIPE
10" PIPE
12" PIPE
15" PIPE
18" PIPE
21" PIPE
24" PIPE
27" PIPE
30" PIPE
36" PIPE
42" PIPE
48" PIPE
UNKNOWN PIPE
CULVERT
LAND DRAIN
SD MANHOLE
SD CATCH BASIN
DETENTION BASIN
DETENTION BASIN (FUTURE)
OPEN CHANNEL
OUTFALL LOCATION
PLEASANT VIEW
HARRISVILLE
MARRIOTT-SLATERVILLE
BOX ELDER COUNTY
SOUTH WILLARD
PLAIN CITY
WEST WEBER
FARR WEST ELEM.
WAHLQUIST JUNIOR HIGH
GOLF COURSE
WEBER SCHOOL DISTRICT PROPERTY
WILLARD CANAL
STATE HIGHWAY SR-126
STATE HIGHWAY 126
I-15
HIGLEY ROAD
FARR WEST CITY
JONES & ASSOCIATES
CONSULTING ENGINEERS
FARR WEST CITY GENERAL PLAN
MAP 6.2
EXISTING STORM DRAIN
FEBRUARY 2015